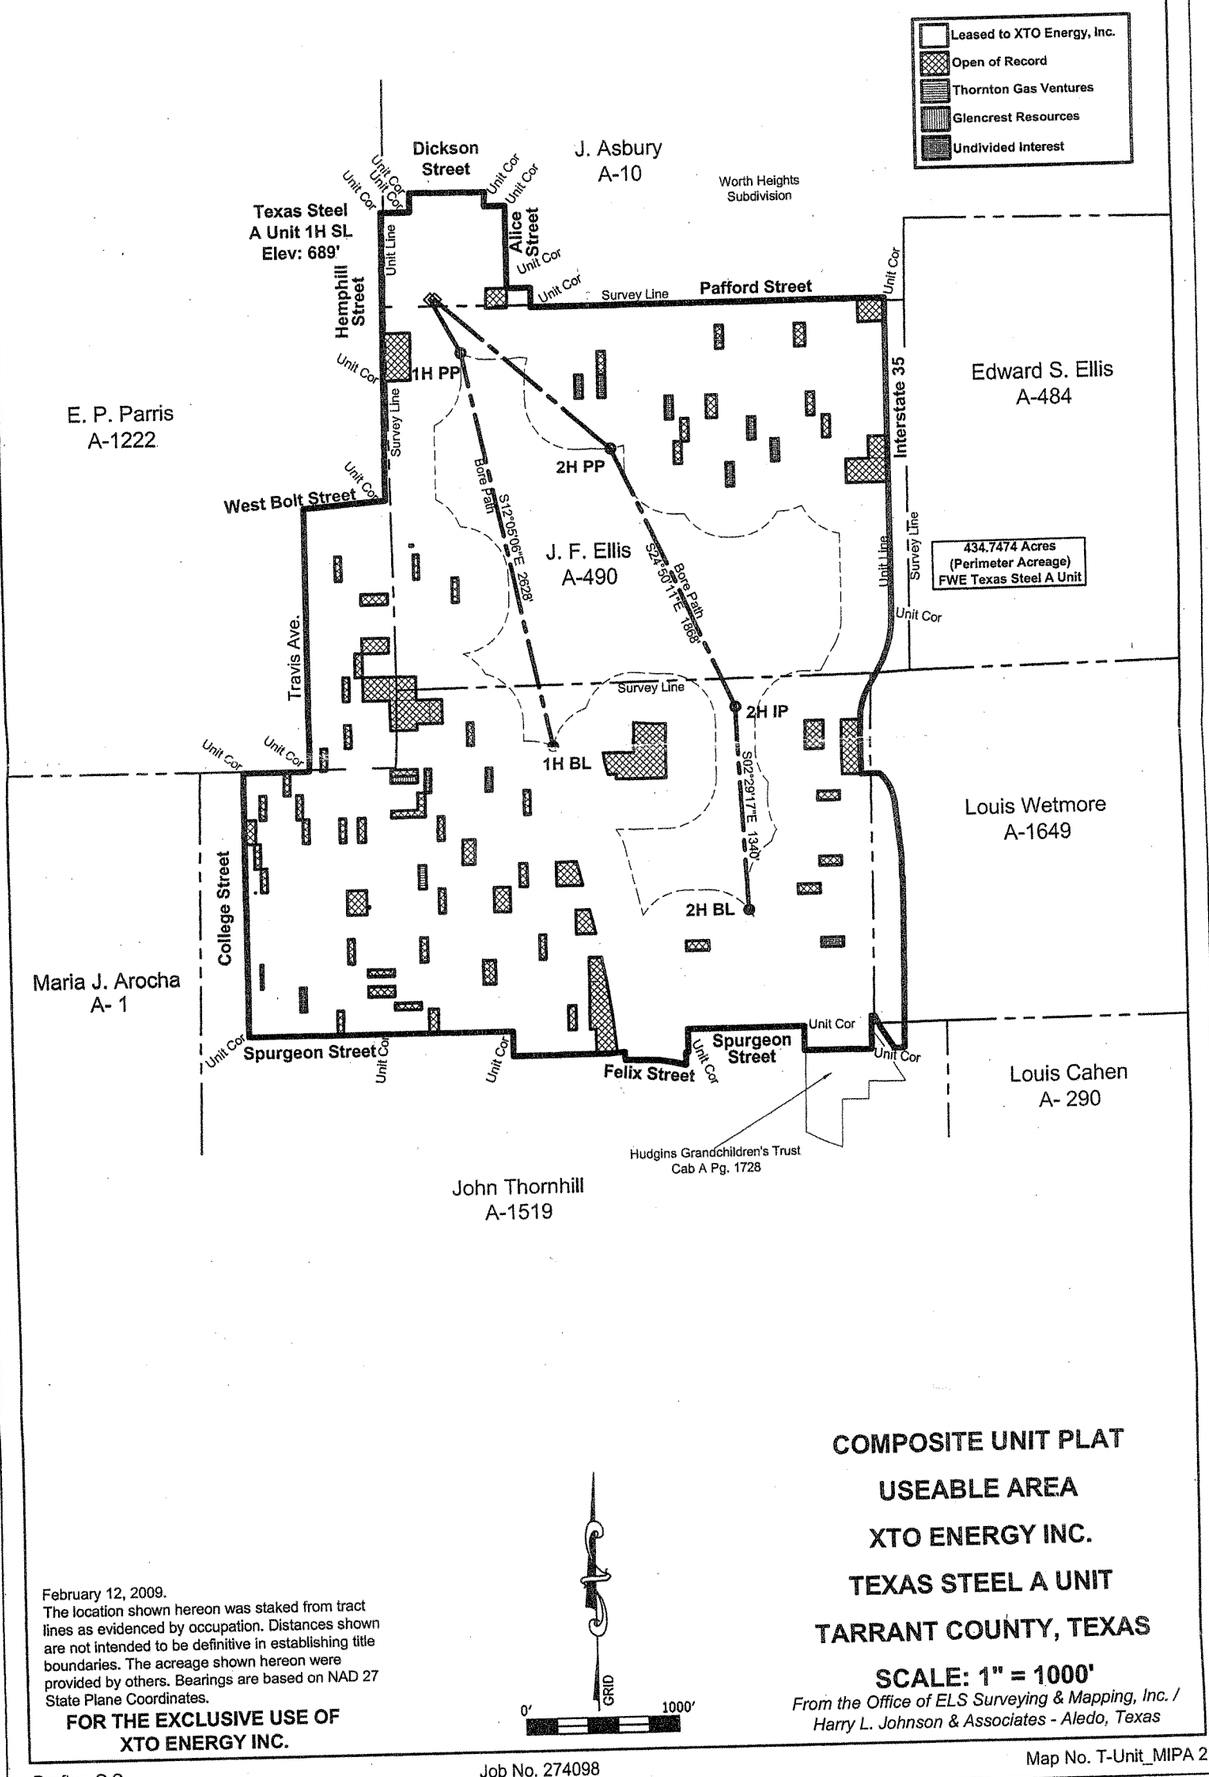

February 12, 2009.
The location shown hereon was staked from tract lines as evidenced by occupation. Distances shown are not intended to be definitive in establishing title boundaries. The acreage shown hereon were provided by others. Bearings are based on NAD 27 State Plane Coordinates.

FOR THE EXCLUSIVE USE OF XTO ENERGY INC.

COMPOSITE UNIT PLAT

USEABLE AREA

XTO ENERGY INC.

TEXAS STEEL A UNIT

TARRANT COUNTY, TEXAS

SCALE: 1" = 1000'

From the Office of ELS Surveying & Mapping, Inc. / Harry L. Johnson & Associates - Aledo, Texas

Drafter: C.S. Job No. 274098 Map No. T-Unit_MIPA 2

Appendix 5

Case 3

Exhibit No. 29
O & G Docket No. 09-0260202
Date: February 20, 2009
XTO Energy Inc.